


336-999
In 2/12

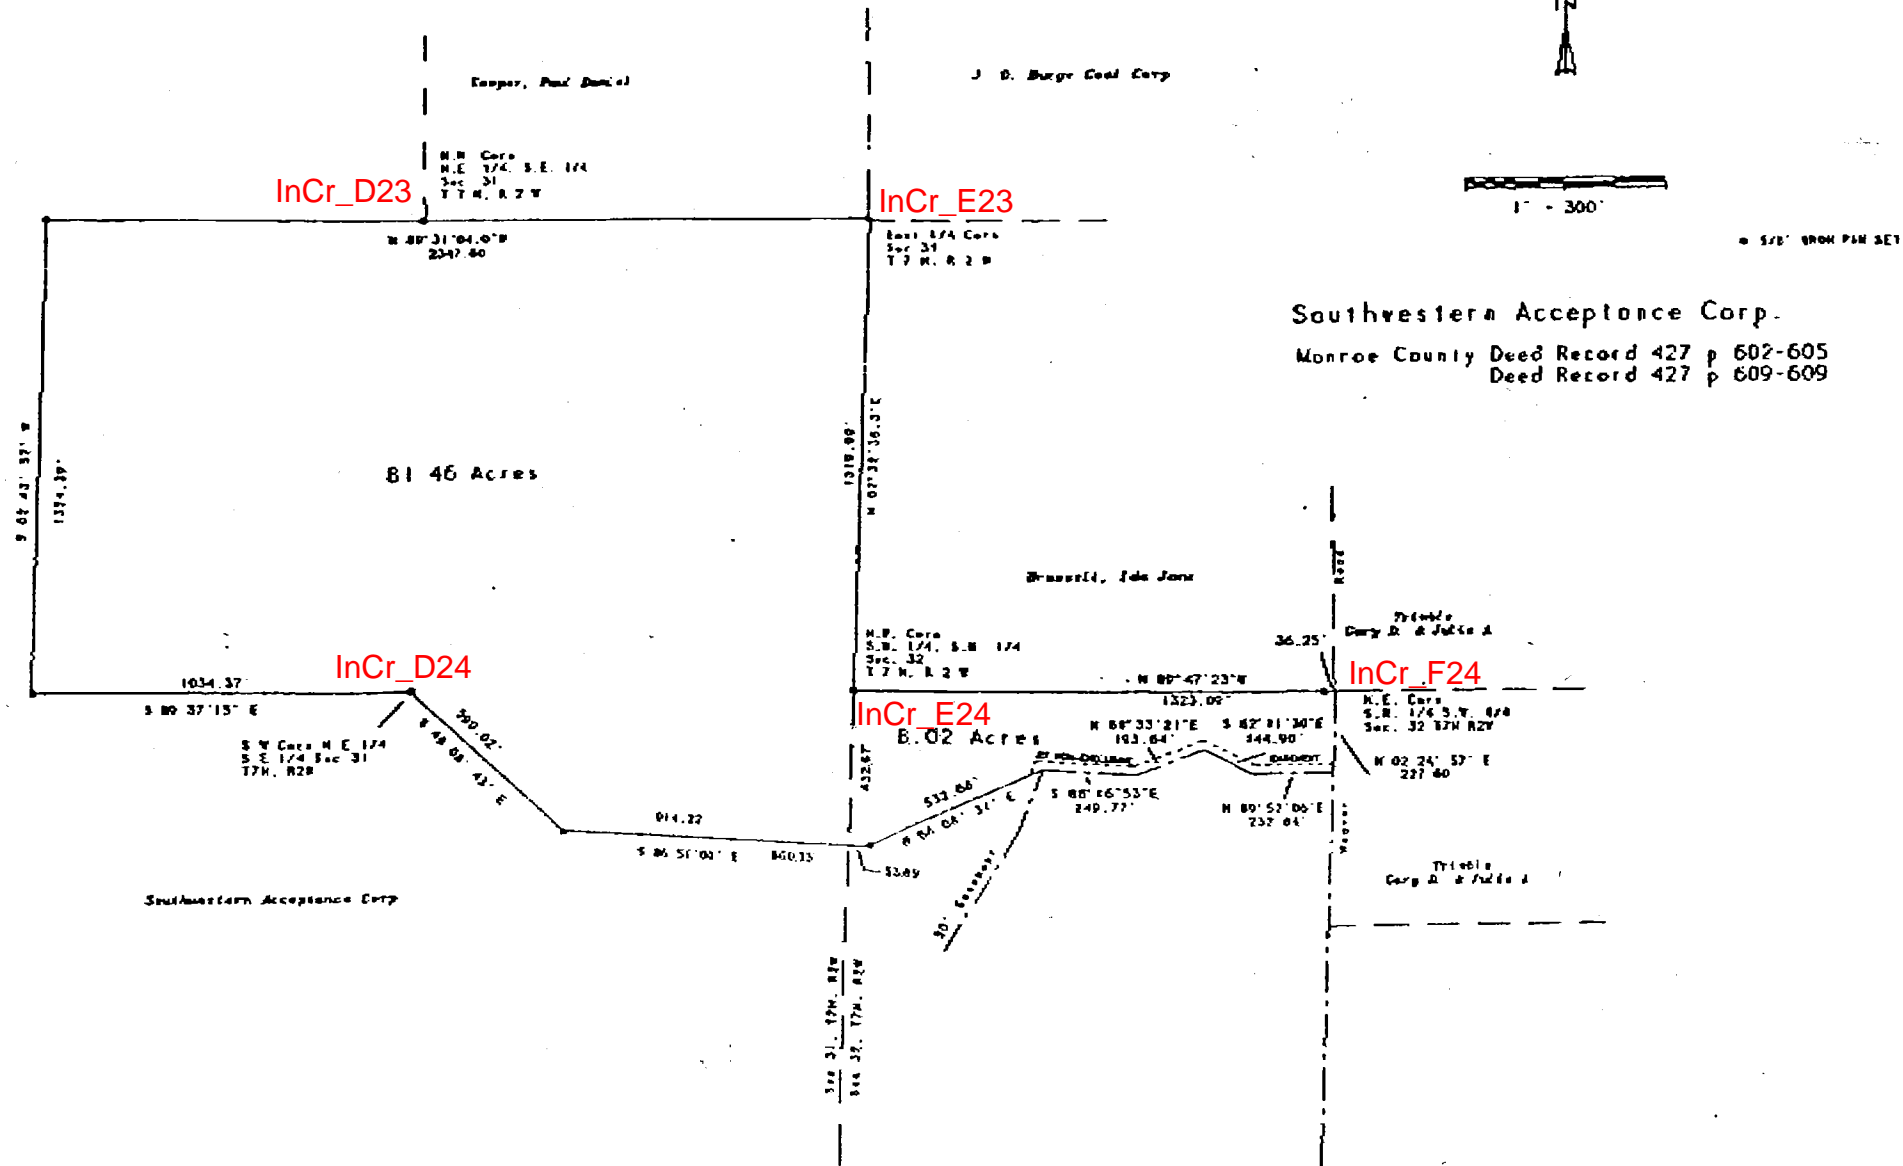


I, Lee Ott, hereby certify that I am a Registered Land Surveyor, licensed in compliance with the laws of the State of Indiana; that the above plat and attached description correctly represent a survey completed by me on this 11th day of October, 2009; that all monuments shown thereon actually exist; and that their location and type are, to the best of my knowledge, accurately shown.

Lee Ott, R. L. S. # 50069, Indiana
1604 South Henderson St






Monroe County Deed Record 427 p 602-605
Deed Record 427 p 609-609

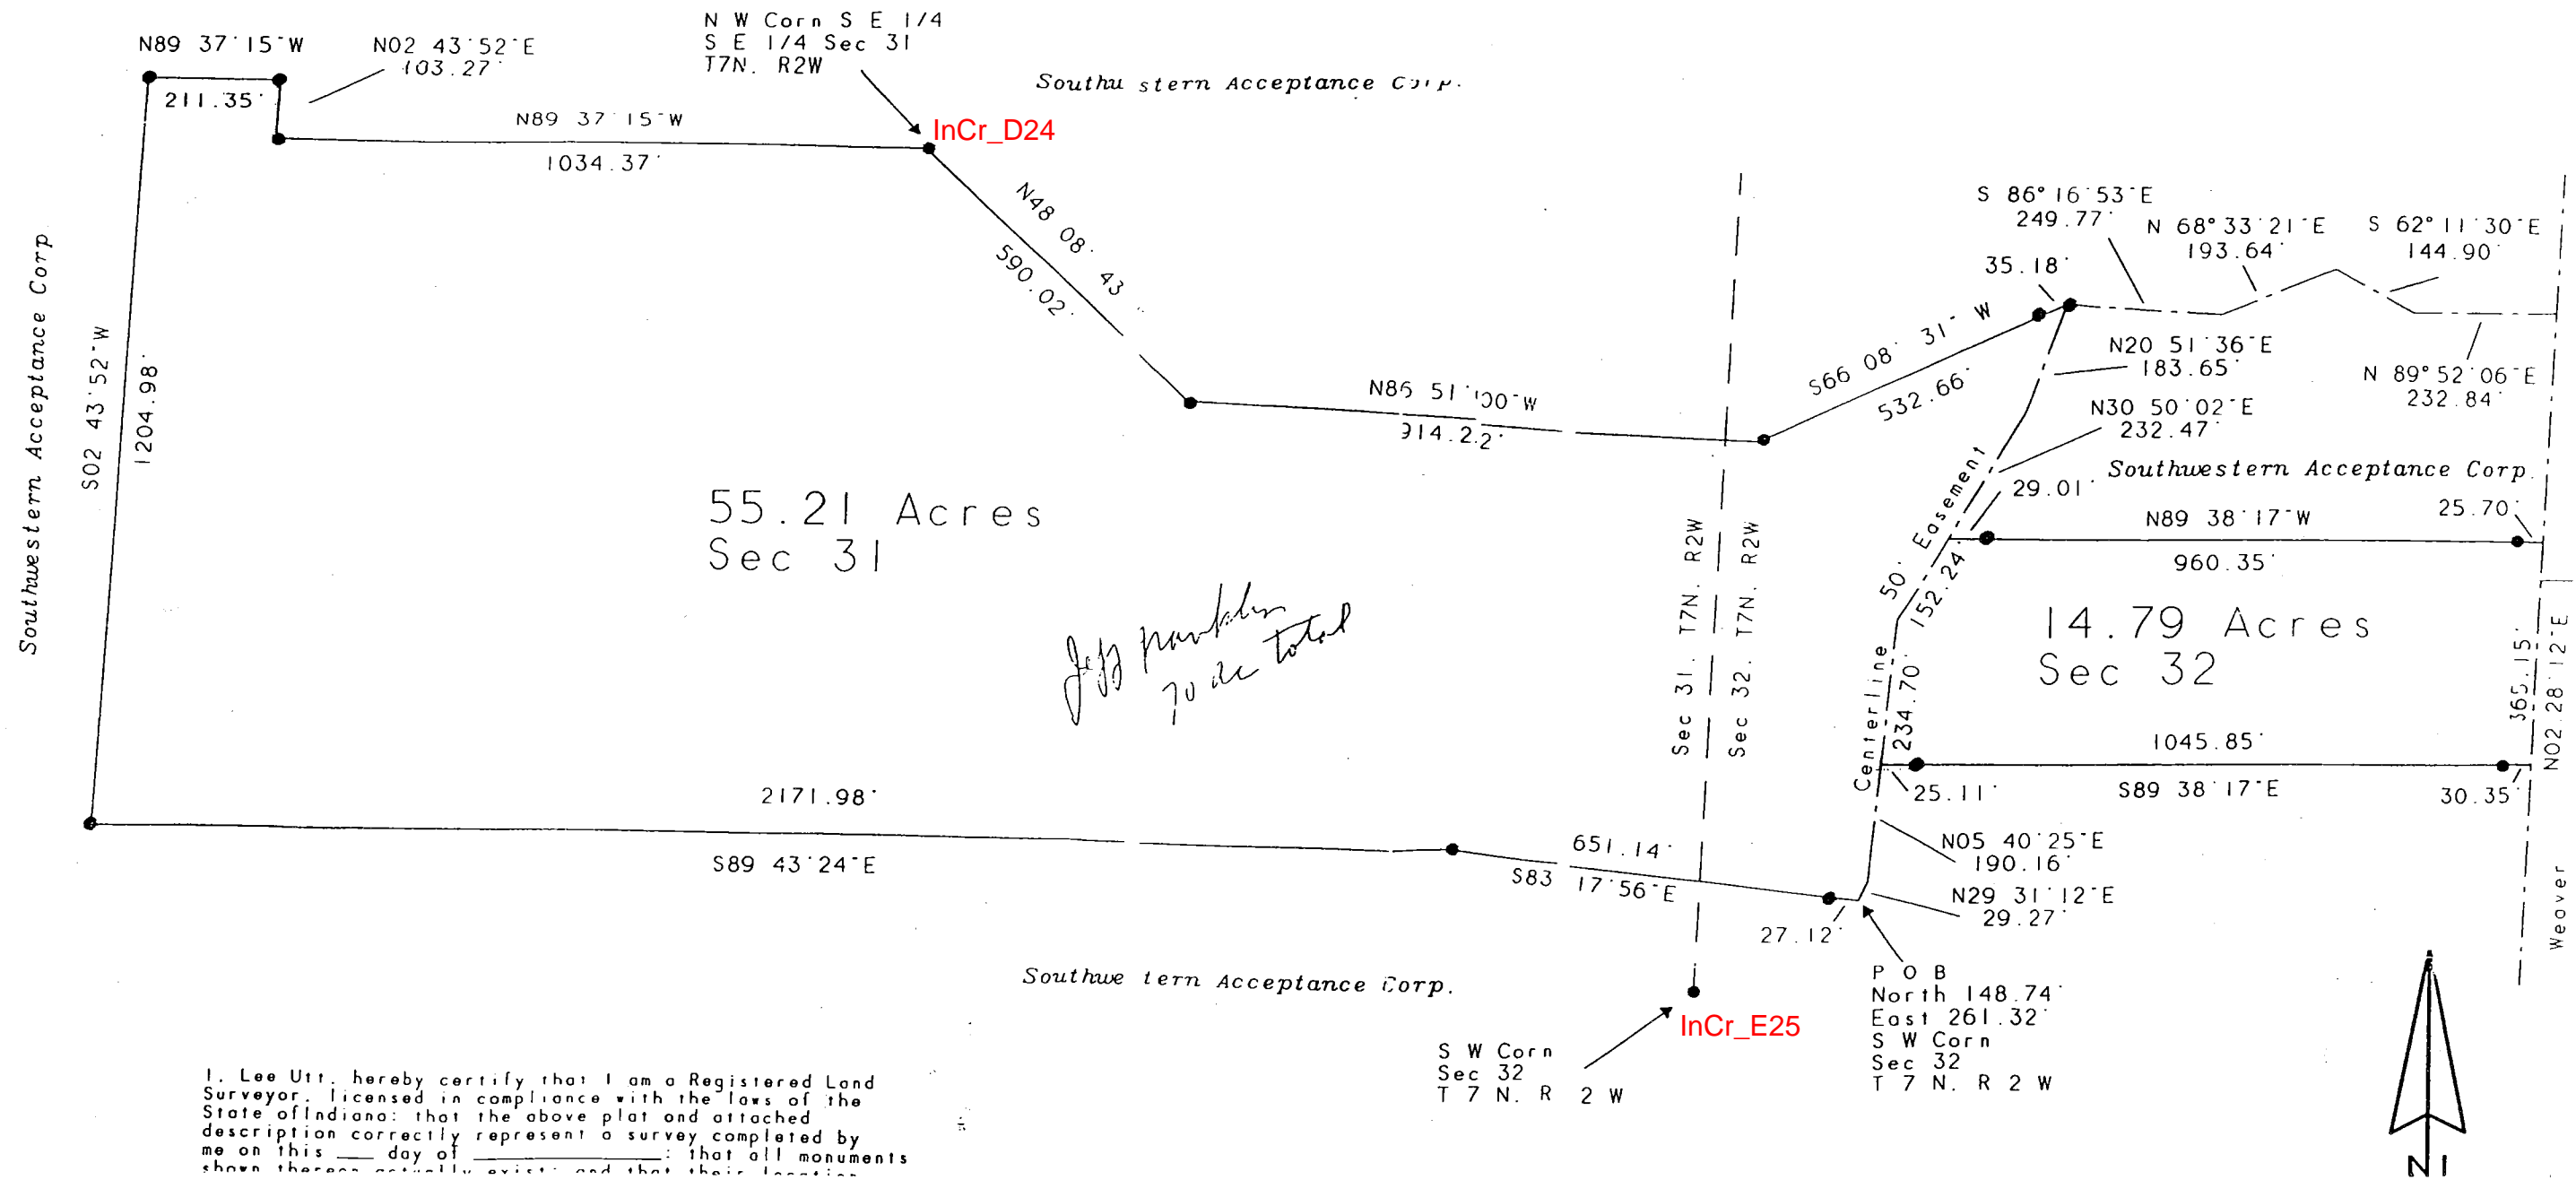

RSID002089

I, Lee Utt, hereby certify that I am a Registered Surveyor, licensed in compliance with the laws of the State of Indiana; that the above plat and all description correctly represent a survey come on this 24 day of MARCH, 1997; that shown thereon actually exist; and that their and type are, to the best of my knowledge, as shown.

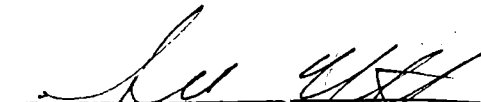
Lee Utt, R. L. S. # S0089, Indiana
1604 South Henderson St.
Bloomington Indiana 47401

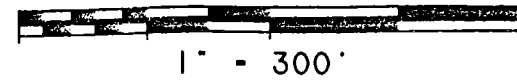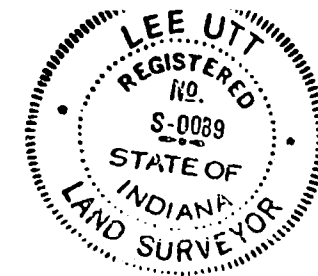

Southwestern Acceptance Corp.

Monroe County Deed Record 427 p 602-605
Deed Record 427 p 609-609

71.69 Acres - Section 31
9.84 Acres - Section 32
81.53 Acres Total

N 89 37' 15" W

1827.80'

71.69 Acres
Sec 31

1204.98'

N02 43' 52" E

Southwestern Acceptance Corp

1189 43' 24" W

2171.98'

S 89 43' 24" E
4586.61'

InCr_C25

242.31'

N. 1/4 Corn.
Sec. 6
T 6 N. R 2 W

2397.69'

N83 17' 56" W
651.14'

29

27

S.E. Corn
Sec. 31
T 7 N. R 2 W

InCr_E25

Guarnei,
Joseph P. & Donna A.

Southwestern Acceptance Corp

Greene County
Monroe County

Lorraine Ella Sirucek, Trust

TwpCor_I

S.W. Corn
Sec. 31
T 7 N. R 2 W

1683.93'

Monroe County
Laurence County

S. 1/4 Corn.
Sec. 31
T 7 N. R 2 W

Sitko, Stanley & Toby

ADDENDUM A

A part of the South one half of Section 31 and a part of the Southwest quarter of the Southwest quarter of Section 32, all in Township 7 North, range 2 West, Monroe County, Indiana, bounded and described as follows: Beginning at a found stone marking the Southwest corner of said Section 31; thence with the South line of Section 31 and the South line of Section 32 and running South 89 degrees 43 minutes 24 seconds East for 4586.61 feet and to a found brass monument marking the Northeast corner of Section 6, Township 6 North, range 2 West; thence continuing along the South line of said Section 32 and running South 89 degrees 37 minutes 20 seconds East for 1061.97 feet and to the Southeast corner of said Southwest quarter of the Southwest quarter of Section 32, passing a set 5/8 inch iron pin at 1021.97 feet; thence with the East line of said Southwest quarter of the Southwest quarter and along Weaver Road and running North 02 degrees 28 minutes 12 seconds East for 365.45 feet; thence leaving said East line and Weaver Road and running North 89 degrees 38 minutes 17 seconds West for 1045.87 feet and to the centerline of a 50 foot easement, passing a set 5/8 inch iron pin at 30.34 feet and at 1020.76 feet; thence with the centerline of said 50 foot easement and running South 05 degrees 40 minutes 25 seconds West for 190.16 feet; thence South 29 degrees 31 minutes 12 seconds West for 29.27 feet; thence leaving the centerline of said 50 foot easement and running North 83 degrees 17 minutes 56 seconds West for 651.14 feet and to a set 5/8 inch iron pin, passing a set 5/8 inch iron pin at 27.12 feet; thence North 89 degrees 43 minutes 24 seconds West for 2171.98 feet and to a set 5/8 inch iron pin; thence North 02 degrees 43 minutes 52 seconds East for 1204.98 feet and to a set 5/8 inch iron pin; thence North 89 degrees 37 minutes 15 seconds West for 1827.80 feet and to a set 5/8 inch iron pin on the West line of said Section 31; thence with said West line and running South 00 degree 09 minutes 06 seconds East for 1430.05 feet and to the point of beginning. Containing 71.69 acres, more or less in Section 31 and 9.84 acres, more or less in Section 32 and containing in the total of the above tract 81.53 acres, more or less.

ALSO THE RIGHT TO USE AND SUBJECT TO:

A non-exclusive easement, Fifty (50) feet in width, in the Southwest quarter of the Southwest quarter of Section 32, Township 7 North, Range 2 West, Monroe County, Indiana, the centerline of said Fifty (50) foot easement being described as follows: Beginning at a point on the South line of said Section 32 and on the North line of the Northeast quarter of the Northeast quarter of Section 6, Township 6 North, Range 2 West, Lawrence County, Indiana, said point of beginning being South 89 degrees 43 minutes 24 seconds West, 86.06 feet from the Northeast corner of said Section 6; thence from said point of beginning and along the centerline of an existing gravel lane and running North 29 degrees 31 minutes 12 seconds East for 201.18 feet; thence North 05 degrees 40 minutes 25 seconds East for 424.86 feet; thence North 30 degrees 50 minutes 02 seconds East for 384.71 feet; thence North 20 degrees 51 minutes 36 seconds East for 183.65 feet; thence South 86 degrees 16 minutes 53 seconds East for 249.77 feet; thence North 68 degrees 33 minutes 21 seconds East for 193.64 feet; thence South 62 degrees 11 minutes 30 seconds East for 144.90 feet; thence North 89 degrees 52 minutes 06 seconds East for 233.87 feet and to a point on the East line of said Southwest quarter of the Southwest quarter of Section 32 and in the center of Weaver Road.

117


ADDENDUM A

Legal description:

A part of the Southeast quarter of Section 31 and a part of the Southwest quarter of Section 32, all in Township 7 North, Range 2 West, Monroe County, Indiana, bounded and described as follows: Beginning at a point in the centerline of a Fifty (50) foot easement, said point of beginning being 148.74 feet North and 261.32 feet East of a set 5/8 inch iron pin marking the Southwest corner of said Section 32; thence from said point of beginning and along the centerline of said 50 foot easement and running North 29 degrees 31 minutes 12 seconds East for 29.27 feet; thence North 05 degrees 40 minutes 25 seconds East for 190.16 feet; thence leaving the centerline of said 50 foot easement and running South 89 degrees 38 minutes 17 seconds East for 1045.85 feet and to a point on the East line of the Southwest quarter of the Southwest quarter of said Section 32 and in Weaver Road, passing a set 5/8 inch iron pin at 25.11 feet and at 1015.50 feet, said point being North 02 degrees 28 minutes 12 seconds East, 365.45 feet from the Southeast corner of said Southwest quarter of the Southwest quarter; thence with the East line of said Southwest quarter of the Southwest quarter and along Weaver Road and running North 02 degrees 28 minutes 12 seconds East for 365.15 feet; thence leaving said East line and running North 89 degrees 38 minutes 17 seconds West for 960.35 feet and to the centerline of the said 50 foot easement, passing a set 5/8 inch iron pin at 25.70 feet and at 931.34 feet; thence with the centerline of said 50 foot easement and running North 30 degrees 50 minutes 02 seconds East for 232.47 feet; thence North 20 degrees 51 minutes 36 seconds East for 183.65 feet and to a set 5/8 inch iron pin; thence leaving the centerline of said 50 foot easement and running South 66 degrees 08 minutes 31 seconds West for 532.66 feet and to a set 5/8 inch iron pin, passing a set 5/8 inch iron pin at 35.18 feet; thence North 86 degrees 51 minutes West for 914.22 feet and to a set 5/8 inch iron pin; thence North 48 degrees 08 minutes 43 seconds West for 590.02 feet and to a set 5/8 inch iron pin marking the Northwest corner of the Southeast quarter of the Southeast quarter of said Section 31; thence North 89 degrees 37 minutes 15 seconds West for 1034.37 feet and to a set 5/8 inch iron pin; thence North 02 degrees 43 minutes 52 seconds East for 103.27 feet and to a set 5/8 inch iron pin; thence North 89 degrees 37 minutes 15 seconds West for 211.35 feet and to a set 5/8 inch iron pin; thence South 02 degrees 43 minutes 52 seconds West for 1204.98 feet and to a set 5/8 inch iron pin; thence South 89 degrees 43 minutes 24 seconds East for 2171.98 feet and to a set 5/8 inch iron pin; thence South 83 degrees 17 minutes 56 seconds East for 651.14 feet and to the point of beginning. Containing 55.21 acres in Section 31 and 14.79 acres in Section 32 and Containing in the total of the above described tract 70.00 acres, more or less.

ALSO THE RIGHT TO USE, AND SUBJECT TO:



A non-exclusive easement, Fifty (50) feet in width, in the Southwest quarter of the Southwest quarter of Section 32, Township 7 North, Range 2 West, Monroe County, Indiana, the centerline of said Fifty (50) foot easement being described as follows: Beginning at a point on the South line of said Section 32 and on the North line of the Northeast quarter of the Northeast quarter of Section 6, Township 6 North, Range 2 West, Lawrence County, Indiana, said point of beginning being South 89 degrees 43 minutes 24 seconds West, 86.06 feet from the Northeast corner of said Section 6; thence from said point of beginning and along the centerline of an existing gravel lane and running North 29 degrees 31 minutes 12 seconds East for 29.27 feet and to the point of beginning.

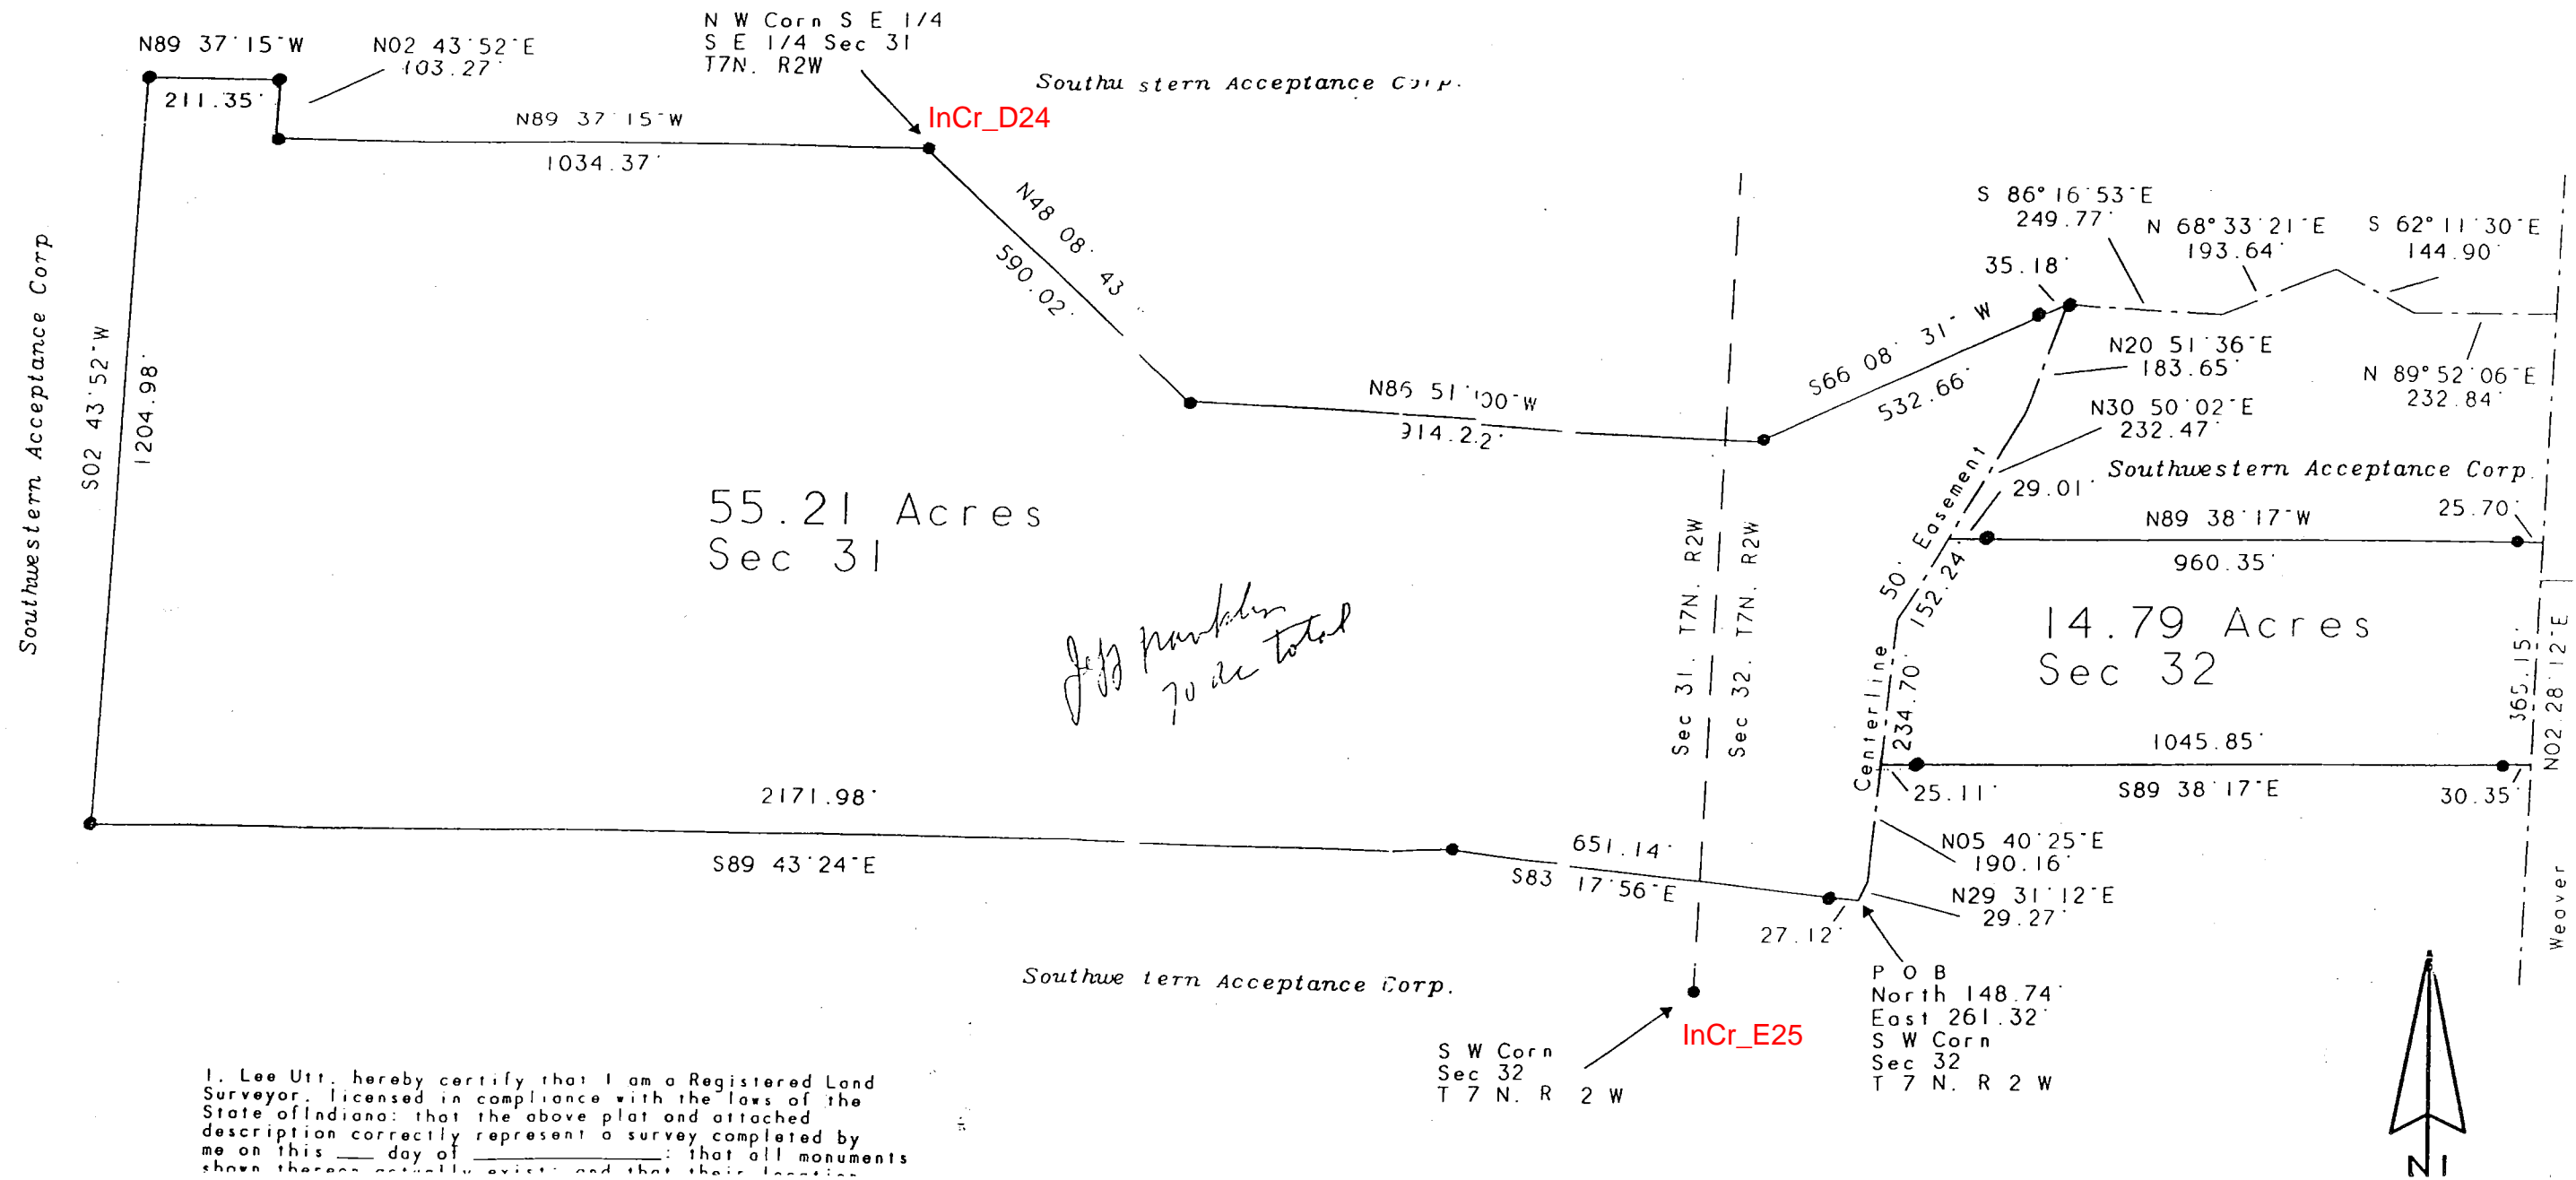


313

602-605
609-609

Lee Uff, R. L. S. # S0089, Indiana
1604 South Henderson St.
Bloomington Indiana 47401

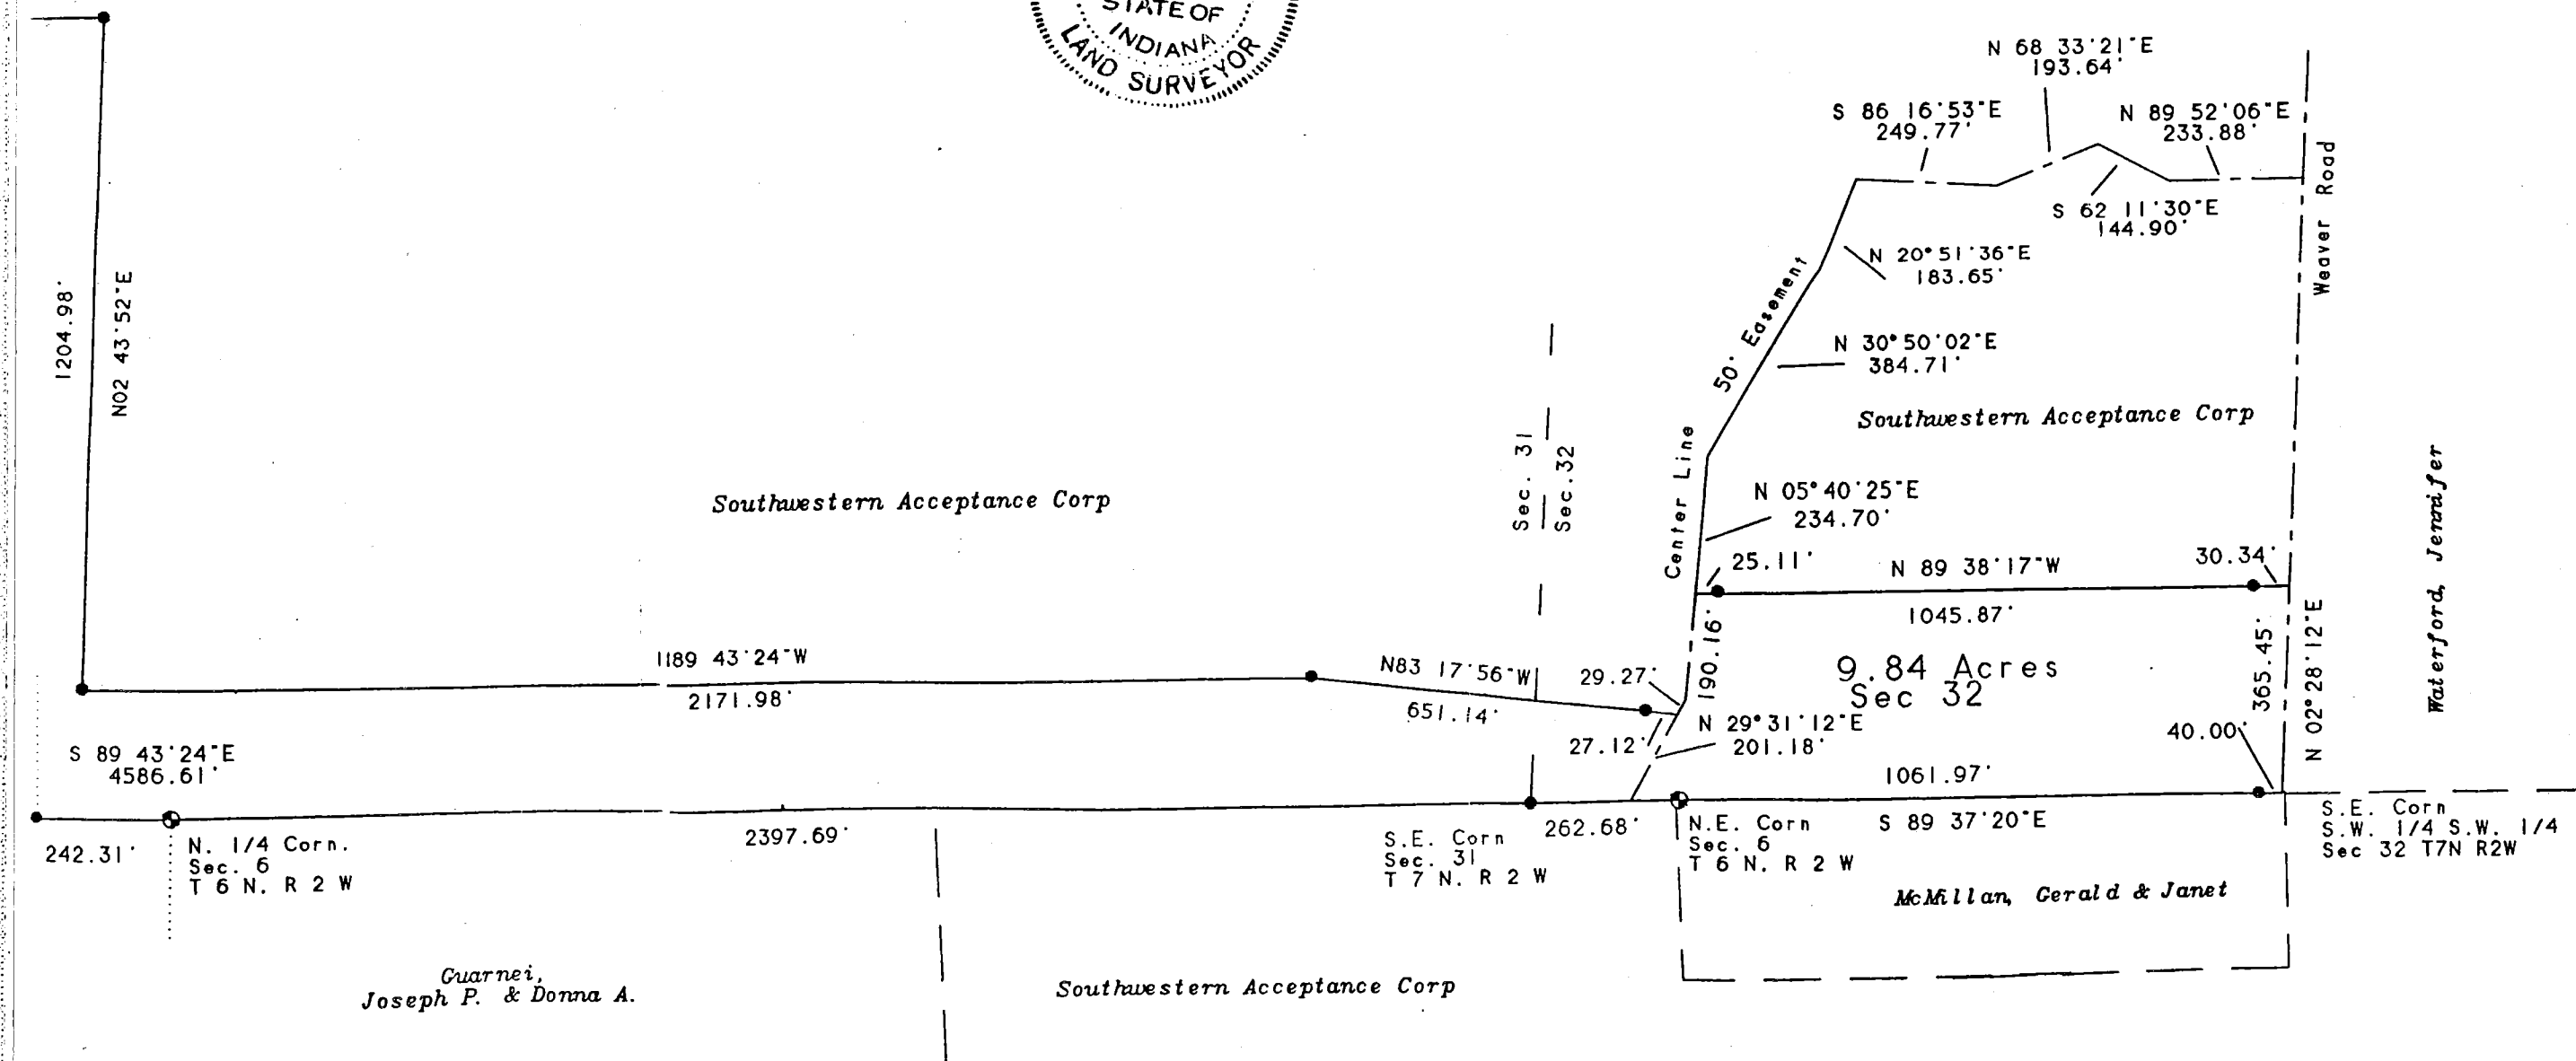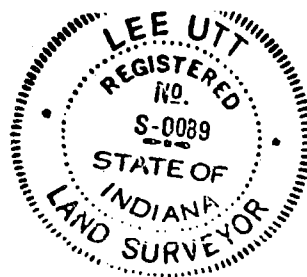

Sec 32

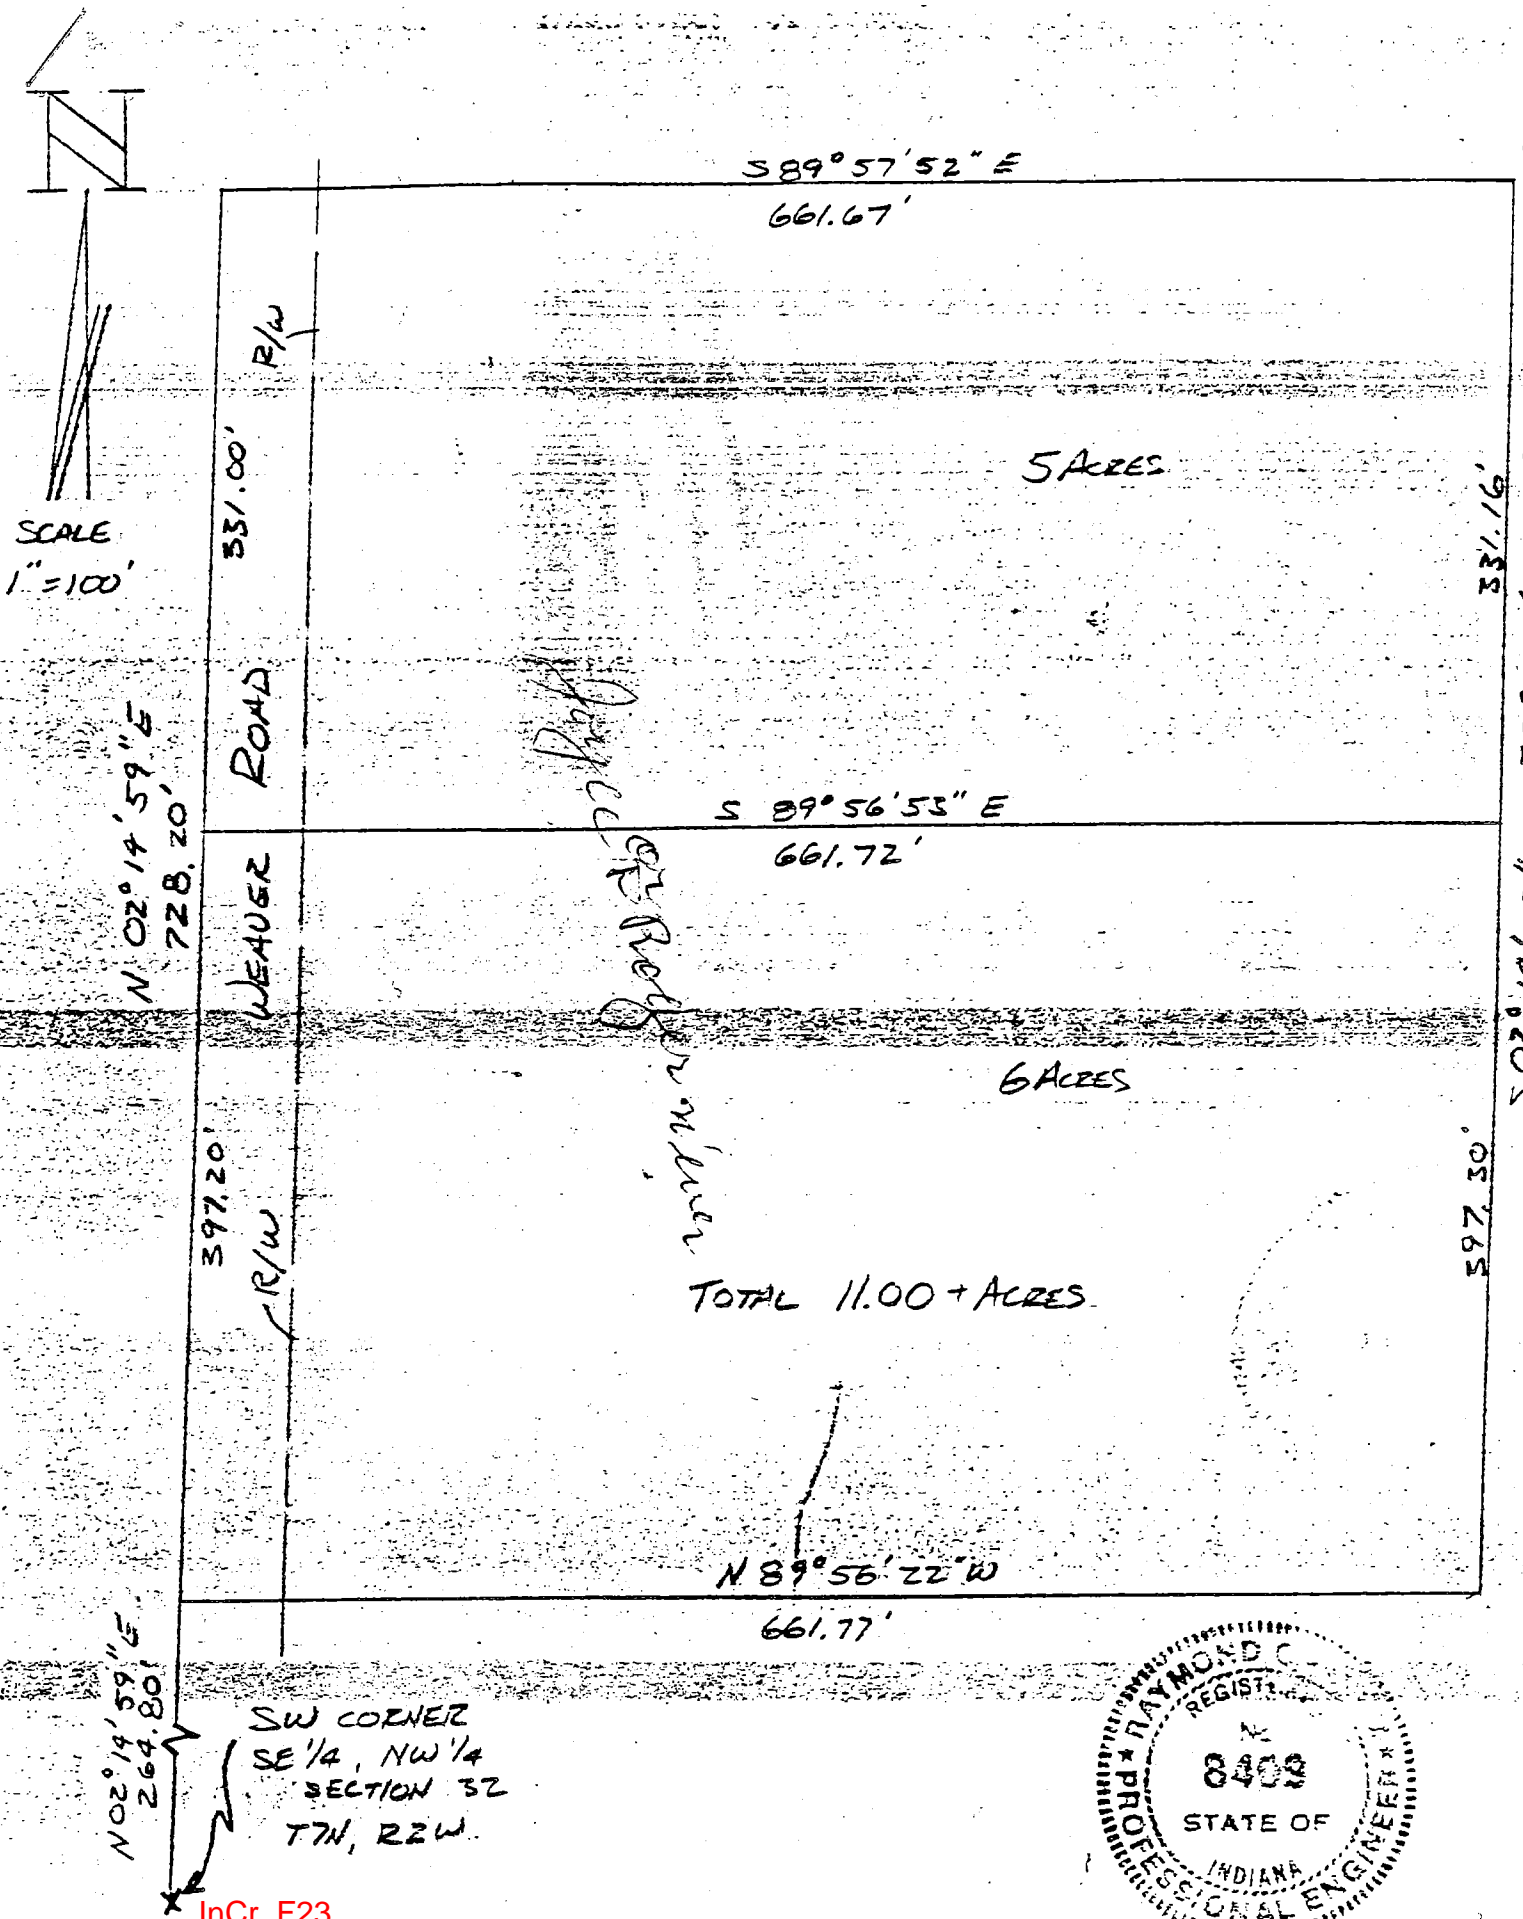



DESCRIPTION:

A part of the Southeast quarter of the Northwest quarter of Section 32, Township 7 North, Range 2 West, Monroe County, Indiana, described as follows: to-wit: The South one-half of the Northwest quarter of the Southeast quarter of the Northwest quarter containing 5 acres, more or less. And 6.00 acres, more or less, from the North side of the Southwest quarter of the Southeast quarter of the Northwest quarter, more particularly described as follows: Beginning at a point that is North 02°14'59" East on the West line of the Southeast quarter of the Northwest quarter of said Section 32 for 264.80 feet from the Southwest corner of the Southeast quarter of the Northwest quarter of said Section 32, thence North 02°14'59" East for 728.20 feet, thence South 89°57'52" East for 661.67 feet, thence South 02°14'23" West for 728.46 feet, thence North 89°56'22" West for 661.77 feet to the point of beginning. Containing in all 11.00 acres, more or less.

Raymond Graham

RAYMOND GRAHAM
R.P.E. 8409 L.S. 9978 IND.
3215 N. Smith Pk.
Bloomington, Indiana

Ind. Creek Sec 32

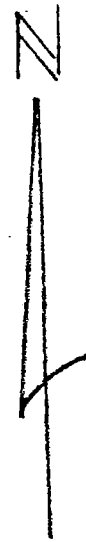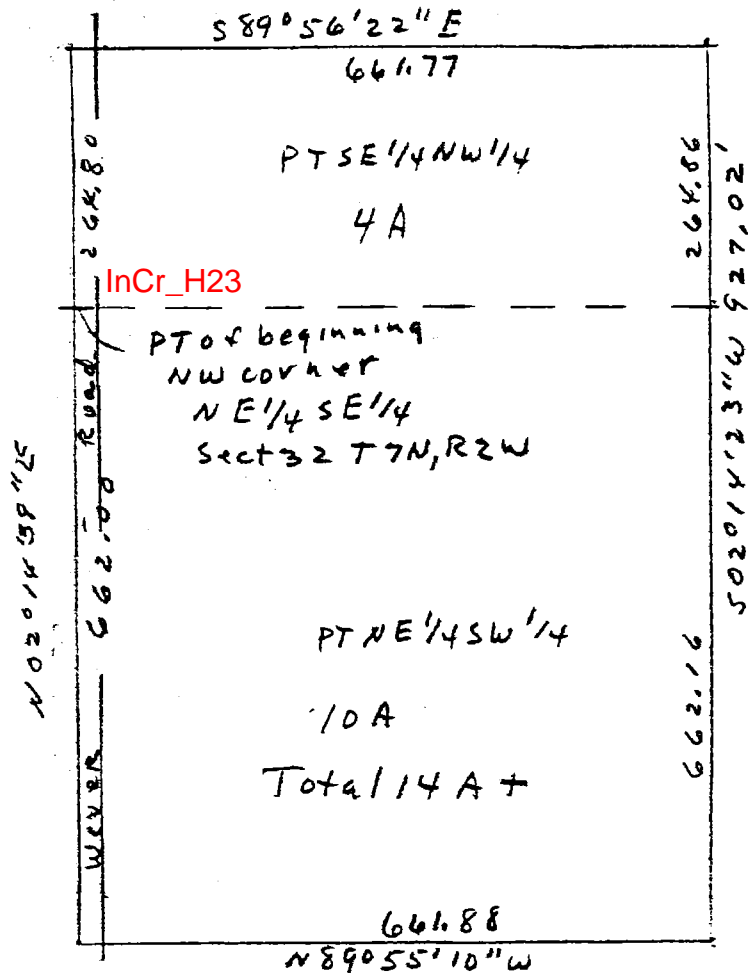

Scale 1" = 200'

Ind. Creek Sec 32

DESCRIPTION:

A part of the Southeast quarter of the Northwest quarter and a part of the Northeast quarter of the Southeast quarter of Section 32, Township 7 North, Range 2 West, Monroe County, Indiana, described as follows: Beginning at the Northwest corner of the Northeast quarter of the Southeast quarter of Section 32, Township 7 North, Range 2 West thence running North $02^{\circ}14'39''$ East for 264.80 feet, thence running South $89^{\circ}56'22''$ East for 661.77 feet, thence running South $02^{\circ}14'23''$ West for 927.02 feet, thence running North $89^{\circ}55'10''$ West for 661.88 feet, thence running North $02^{\circ}14'39''$ East for 662.00 feet and to the point of beginning. Containing in all 14.00 acres, more or less.




Raymond Graham

RAYMOND GRAHAM
R.P.E. 8409 L.S. 9978 IND
3215 N. Smith Pike
Bloomington, Indiana
June 23, 1987



LAND SURVEYING

(812) 334-8941

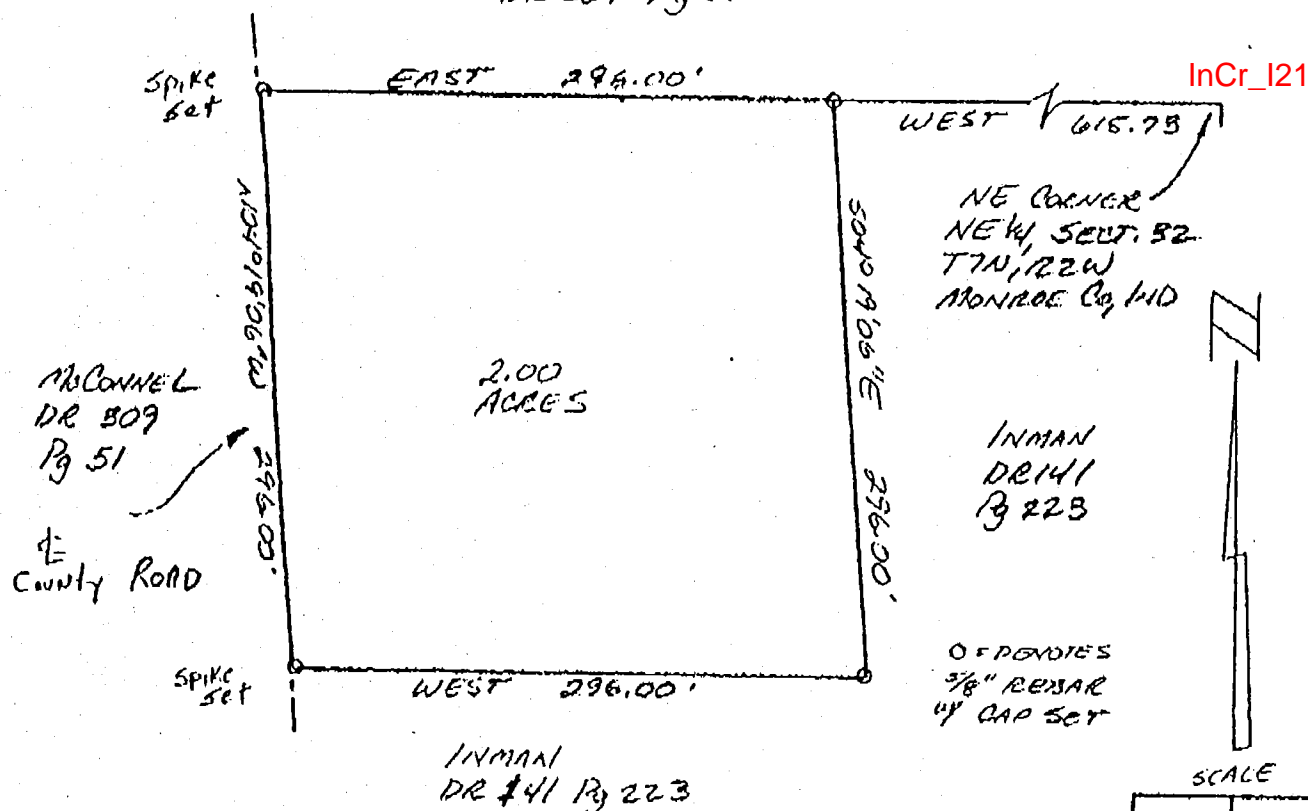
682 Green Road
Bloomington, IN 47401
res. (812) 339-6541CLIENT/OWNER OF RECORDINMAN
DR 141 Pg 223BASIS OF BEARINGNORTH LINE SECTION 32
ROTATED TO EAST-WESTMcCONNEL
DR 809 Pg 51

Indian Creek 32


Part of the Northeast quarter of Section 32, Township 7 North, Range 2 West, Monroe County, Indiana, and more particularly described as follows: Beginning at a 5/8 inch rebar with cap set 615.73 feet West of the Northeast corner of said Section; thence South Four (04) degrees, Nineteen (19) minutes, Six (06) seconds East 296.00 feet to a 5/8 inch rebar with cap set; thence West 296.00 feet to a spike set in the centerline of a county road; thence along said centerline North Four (04) degrees, Nineteen (19) minutes, Six (06) seconds West 296.00 feet to a spike set on the North line of said Section; thence East 296.00 feet to the point of beginning. Containing 2.00 acres, more or less.

I, Steven W. Archer, hereby certify that I am a Registered Land Surveyor, licensed with the Laws of the State of Indiana, and that the above plat and attached descriptions correctly represent a land survey completed by me on May 14, 1992, and that the monuments shown thereon actually exist and are to the best of my knowledge and belief accurately shown.

Steven W. Archer
RLS 8700094

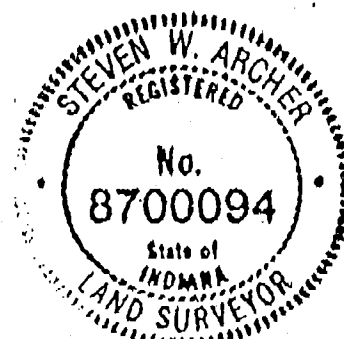

PACT SE 1/4 NW 1/4 SECTION 32-T7N-R2W

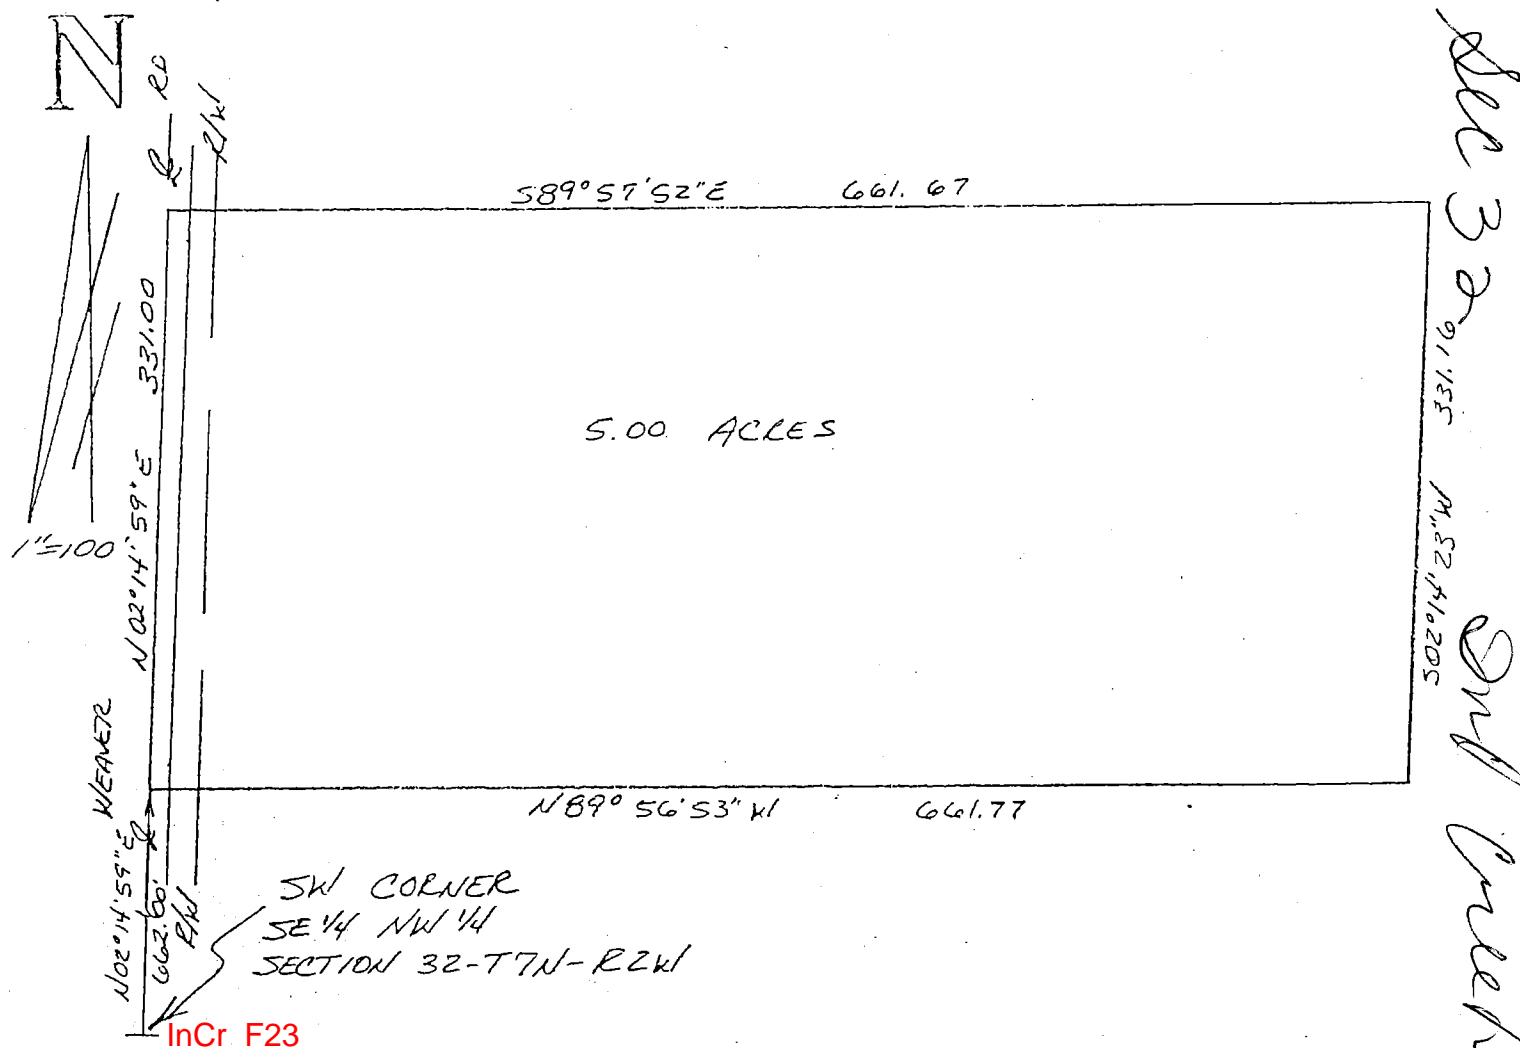

DESCRIPTION: (From previous description records, no field survey performed this date.)

A part of the Southeast quarter of the Northwest quarter of Section 32, Township 7 North, Range 2 West, Monroe County, Indiana, described as follows:
Beginning at the Southwest corner of the said quarter quarter section and in Weaver Road; thence running North 02 degrees, 14 minutes 59 seconds East over and along Weaver Road for 662.00 feet to the point of beginning; thence continuing North 02 degrees 14 minutes 59 seconds East along Weaver Road for 331.00 feet; thence leaving said road running South 89 degrees 57 minutes 52 seconds East for 661.67 feet; thence running South 02 degrees 14 minutes 23 seconds West for 331.16 feet; thence running North 89 degrees 56 minutes 53 seconds West for 661.77 feet and to the point of beginning.

Containing 5.00 acres, more or less.


Subject to a 25.00 foot wide easement from the centerline of Weaver Road for county highway right of way.

FILED

MAY - 2 1996

Margaret Cook

Auditor Monroe County, Indiana

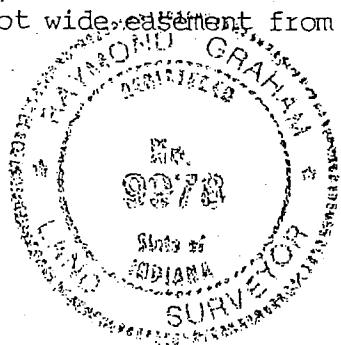


Raymond Graham

Raymond Graham
R.L.S. 9978 Indiana
615 W. Kirkwood Ave.
Bloomington, Indiana
April 10, 1996

Surveyor's Location Report

PT SW 1/4 SE 1/4 NW 1/4 SECTION 32-T7N-R2W
9651 S. WEAVER ROAD

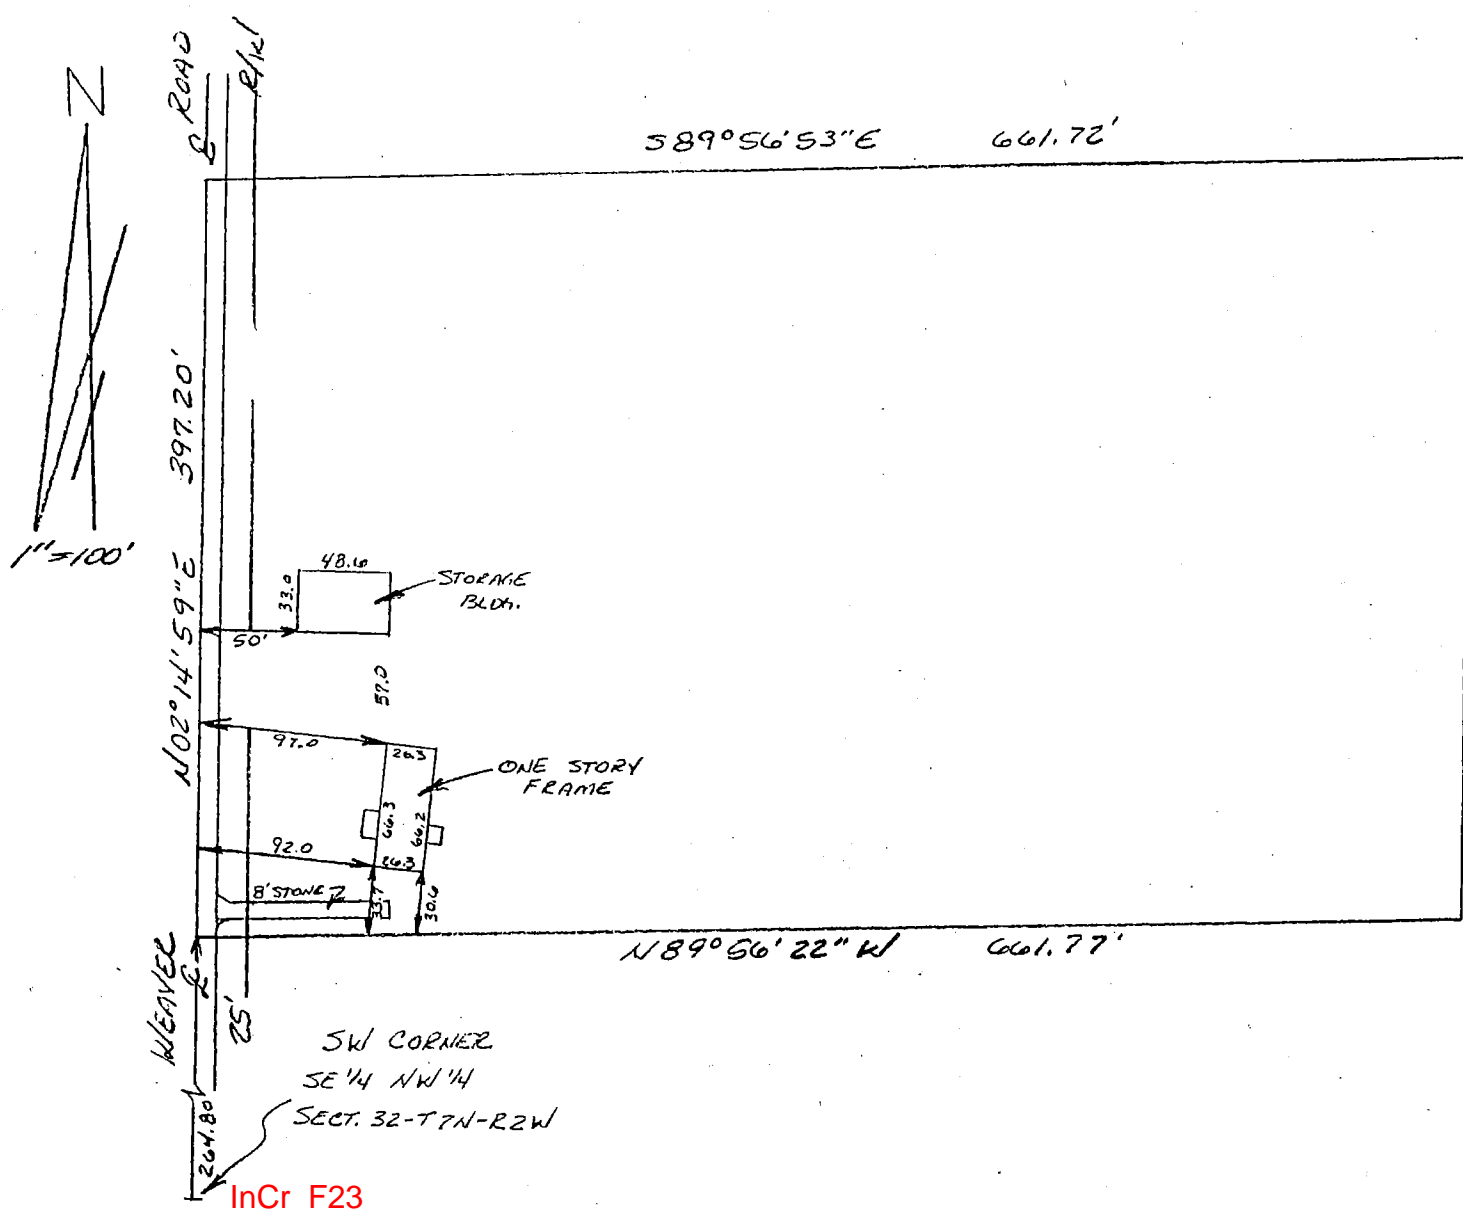

MORTGAGE LOCATION SURVEY:

A part of the Southwest quarter of the Southeast quarter of the Northwest quarter of Section 32, Township 7 North, Range 2 West, Monroe County, Indiana, described as follows:

Beginning at a point that is North 02° 14' 59" East on the West line of the Southeast quarter of the Northwest quarter of said Section 32 for 264.80 feet from the Southwest corner of the Southeast quarter of the Northwest quarter of said Section 32, thence North 02° 14' 59" East for 397.20 feet; thence South 89° 56' 53" East for 661.72 feet; thence South 02° 14' 23" West for 397.30 feet; thence North 89 degrees 56 minutes 22 seconds West for 661.77 feet and to the point of beginning.

Containing 6.00 acres, more or less.

Subject to a 25.00 foot wide easement from the centerline of Weaver Road for county highway right of way.

Raymond Graham

Raymond Graham
R.P.E. 8409 L.S. 9978 Indiana
3215 N. Smith Pike
Bloomington, Indiana
March 27, 1996




FILED
MAY - 2 1996

Margaret Cook
Auditor Monroe County, Indiana

Sec 32

Ind Creek

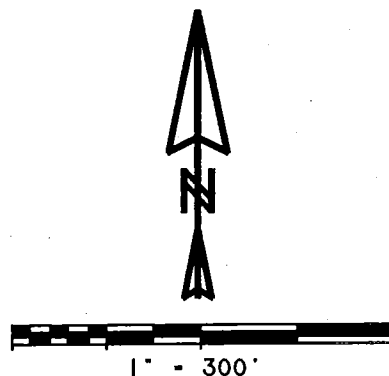



● 5/8" IRON PIN SET

Southwestern Acceptance Corp.

Monroe County Deed Record 427 p 602-605
 Deed Record 427 p 609-609

I, Lee Utt, hereby certify that I am a Registered Land Surveyor, licensed in compliance with the laws of the State of Indiana; that the above plat and attached description correctly represent a survey completed by me on this 9TH day of DEC. 1996; that all monuments shown thereon actually exist; and that their location and type are, to the best of my knowledge, accurately shown.

Lee Utt
 Lee Utt, R. L. S. # S0089, Indiana
 1604 South Henderson St.
 Bloomington Indiana 47401

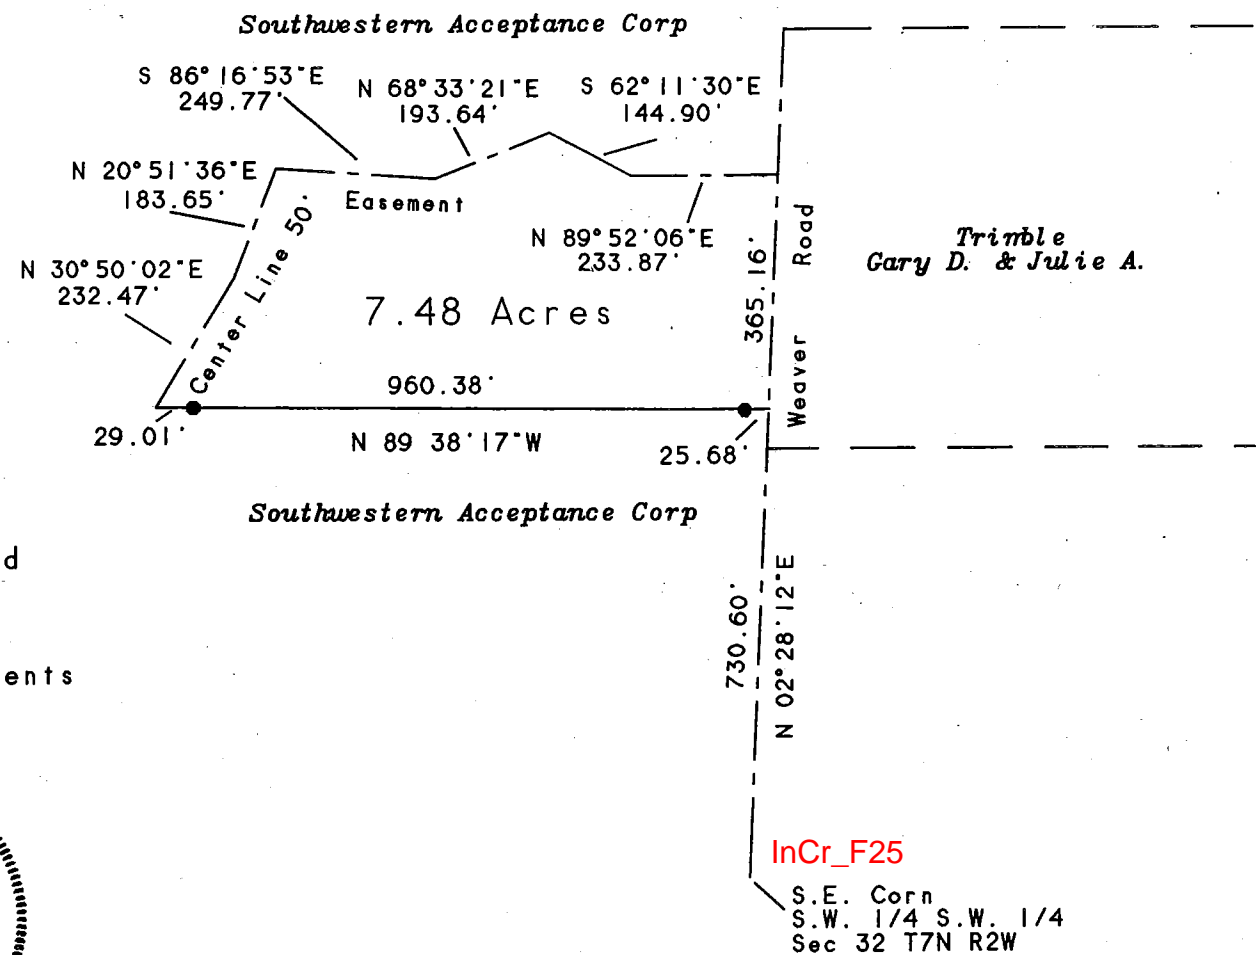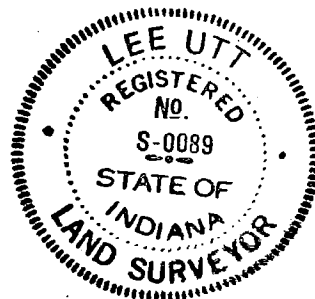

NW CORNER
SE 1/4, NW 1/4
SECTION 32
T7N, R2W

InCr_F22

S 89° 57' 44" E
1323.28'

TOTAL 15 + ACRES

661.67
N 89° 57' 52" W

N 02° 14' 23" E
331.16'

661.72'
N 89° 56' 53" W

662.32'

Indian Creek 32
N 70° 41' 20" S

SCALE
1" = 200'

DESCRIPTION:

A part of the Southeast quarter of the Northwest quarter of Section 32, Township 7 North, Range 2 West, Monroe County, Indiana, bounded and described as follows, to-wit: Beginning at the Northwest corner of the Southeast quarter of the Northwest quarter of Section 32, Township 7 North, Range 2 West, thence South 89 degrees 57 minutes 44 seconds East for 1323.28 feet, thence South 02 degrees 14 minutes 06 seconds West for 662.32 feet, thence North 89 degrees 56 minutes 53 seconds West for 661.72 feet, thence North 02 degrees 19 minutes 23 seconds East for 331.16 feet, thence North 89 degrees 57 minutes 52 seconds West for 661.67 feet, thence North 02 degrees 14 minutes 59 seconds East for 331.00 feet to the point of beginning. Containing 15.00 acres, more or less.

Raymond Graham
RAYMOND GRAHAM
R.P.E. 8409 L.S. 9978 IND.
3215 N. Smith Pk.
Bloomington, Indiana
May 21, 1987





(812) 334-8941
P. O. Box 1296
Bloomington, IN 47402

LAND SURVEYING

Owner of Record
Bill B. Rainey
Terri B. Greene
dr 483 pg 609

Basis of Bearings
spike found @ NW corner
sec. 32-7N-2W and SNA
rebar & cap found @ NE
corner Sec. 32-7N-2W
rotated to N 90 E

